ISO A1 594mm x 841mm

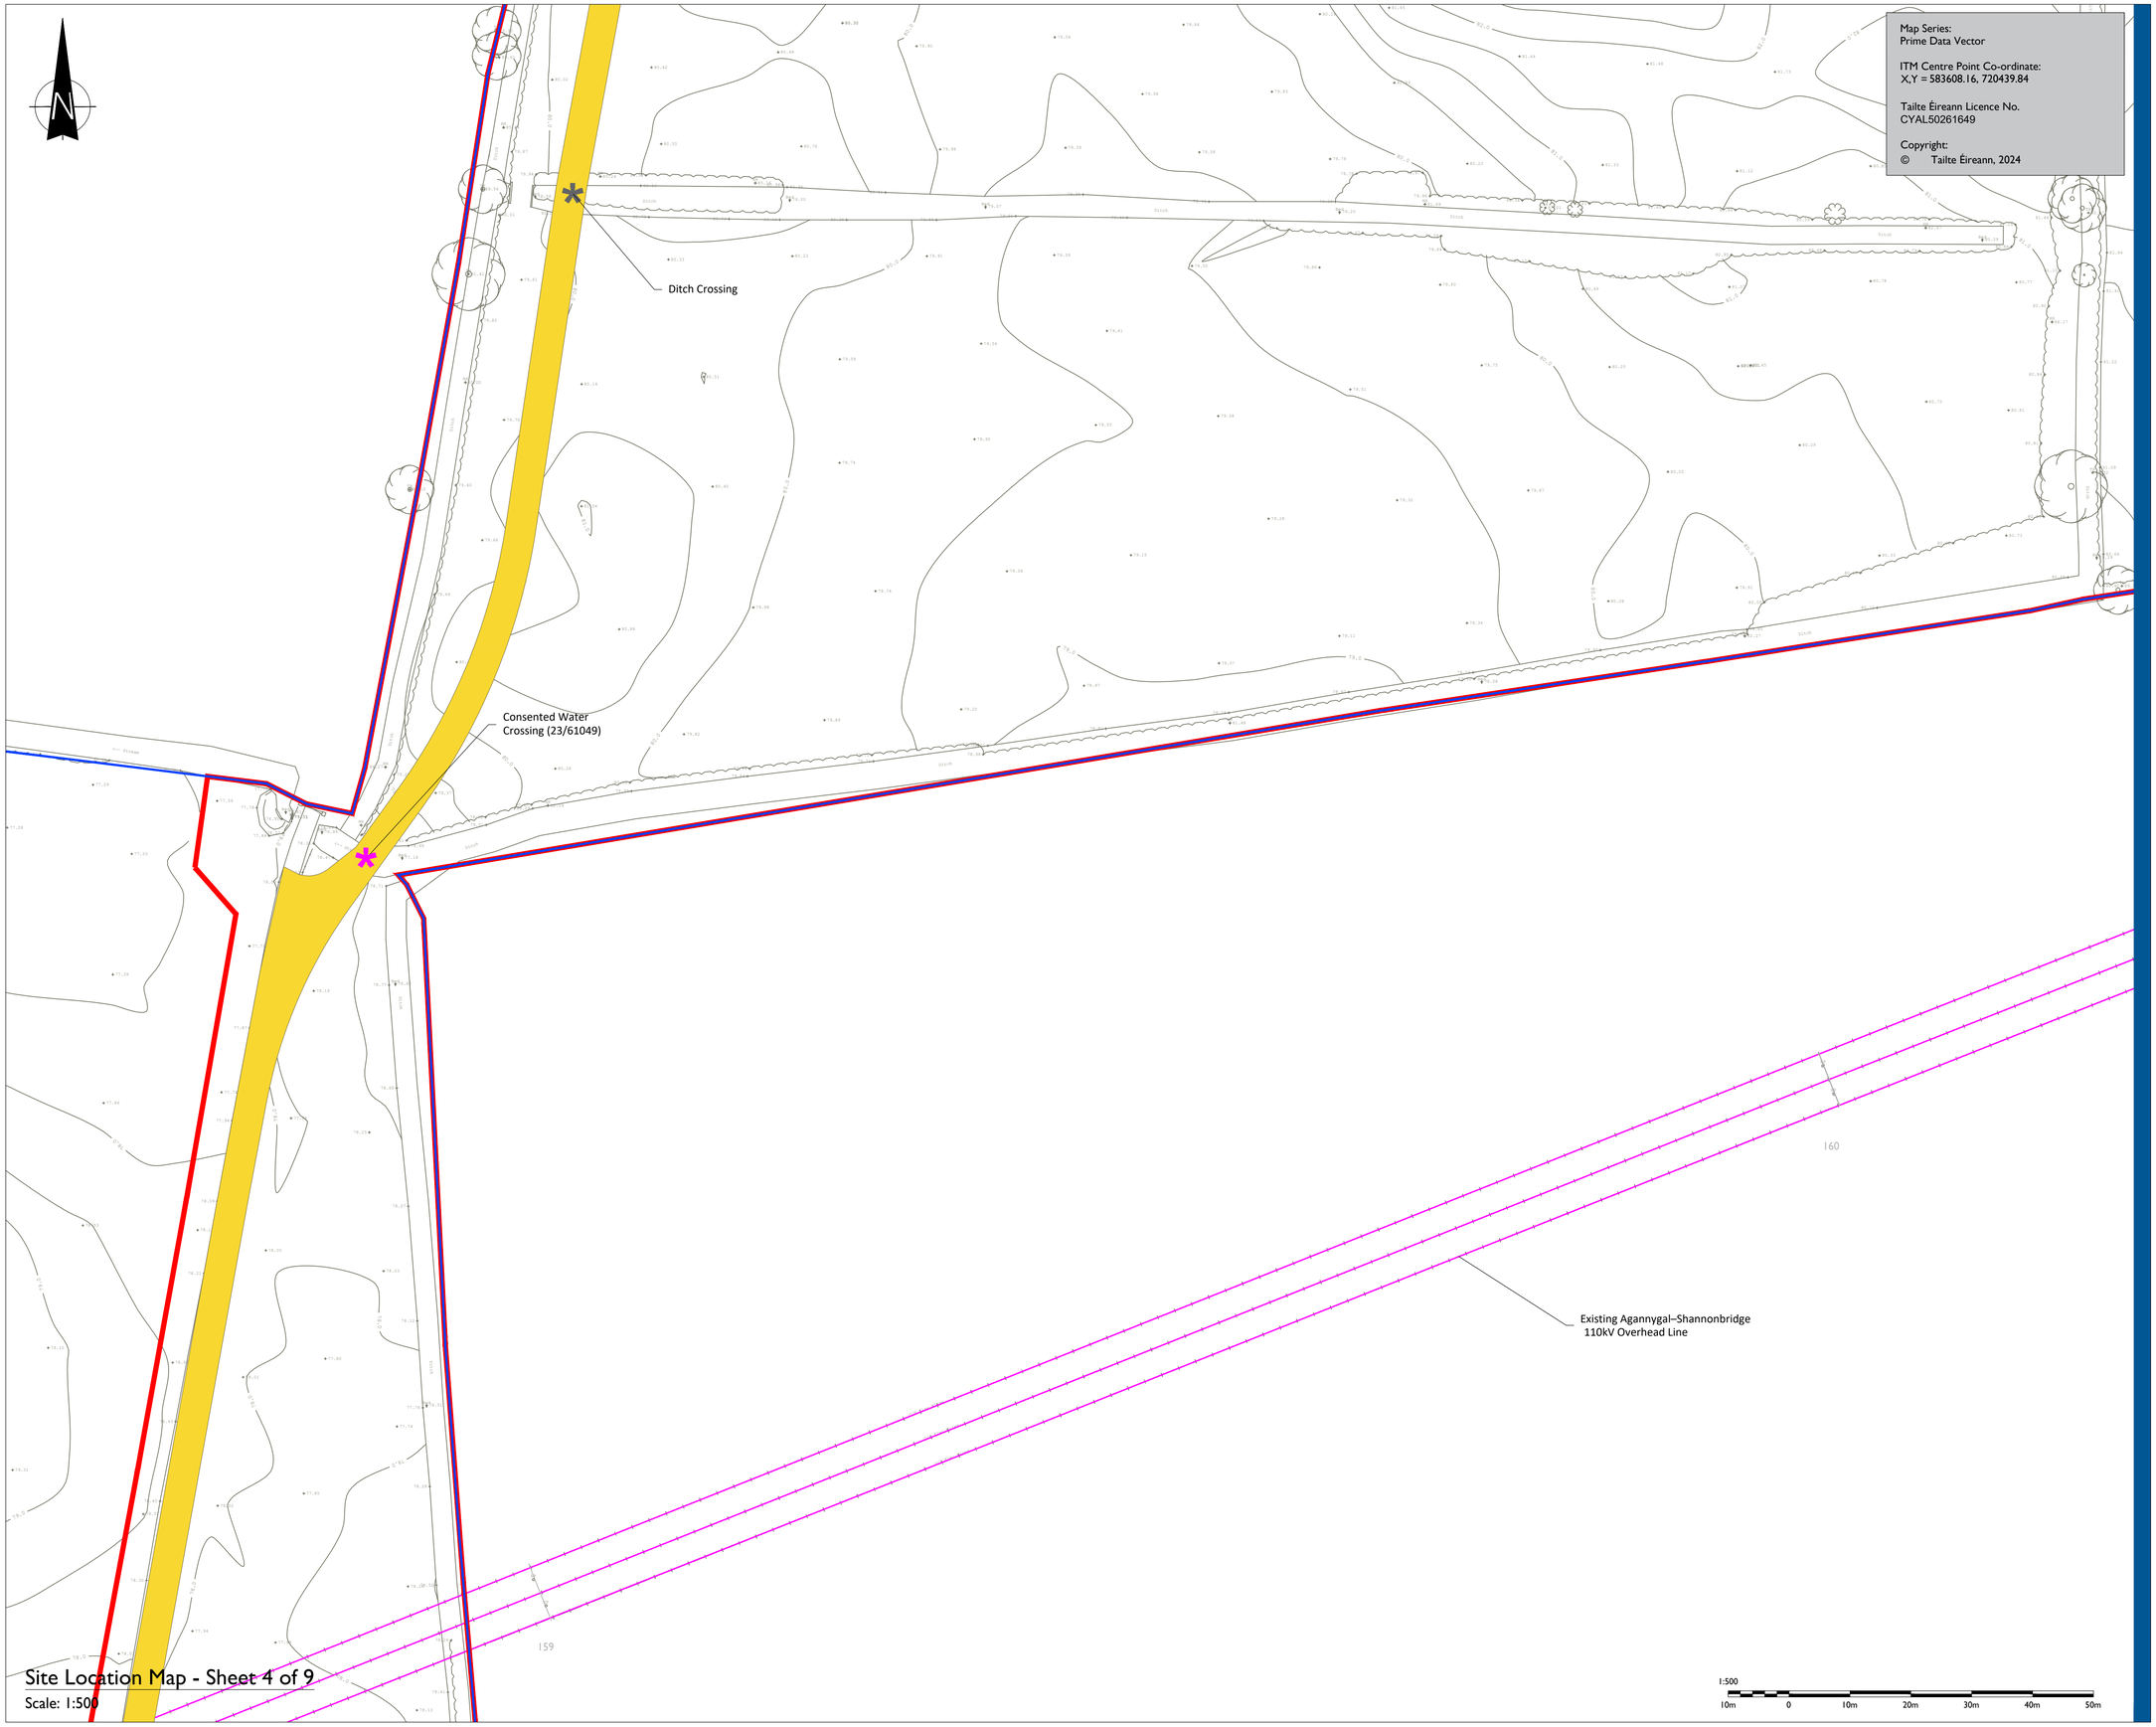

Map Series:
Prime Data Vector

ITM Centre Point Co-ordinate:
X,Y = 583608.16, 720439.84

Tailte Éireann Licence No.
CYAL50261649

Copyright:
© Tailte Éireann, 2024

Site Location Map - Sheet 4 of 9

Scale: 1:500

tli GROUP

Head Office
Beenreigh,
Abbeydorney,
Tralee, Co. Kerry
Ireland
Tel: 00353 66 7135710

Regional Office
Basepoint Business Centre
Stroudley Road, Basingstoke,
Hampshire,
RG24 8UP, UK
Tel: 00 44 1256406664

PROJECT

Gortnalug 110 kV Substation Loop In and Out Grid Connection

CLIENT

res

CONSULTANTS

NOTES: -

- This drawing is to be used only for the purpose of the planning application and is subject to detailed design.

LEGEND: -

- Proposed Site Boundary
- Solar Farm Landowner Boundary
- Contours (14.0)
- Site Track
- Existing ESB OHL HV Network
- Consented Water Crossing (23/61049)
- Ditch Crossing

ISSUE/REVISION

I/R	DATE	DESCRIPTION
P4	09.02.26	Issued for Planning
P3	16.01.26	Issued for Planning
P2	01.12.25	Issued for Planning
P1	12.11.25	Issued for Planning

PROJECT NUMBER

300-101338

SHEET TITLE

Site Location Map
Sheet 4 of 9

SHEET NUMBER

300101338-DR-103

Project Management Initials: Designer: AH Checked: JF Approved: AC